


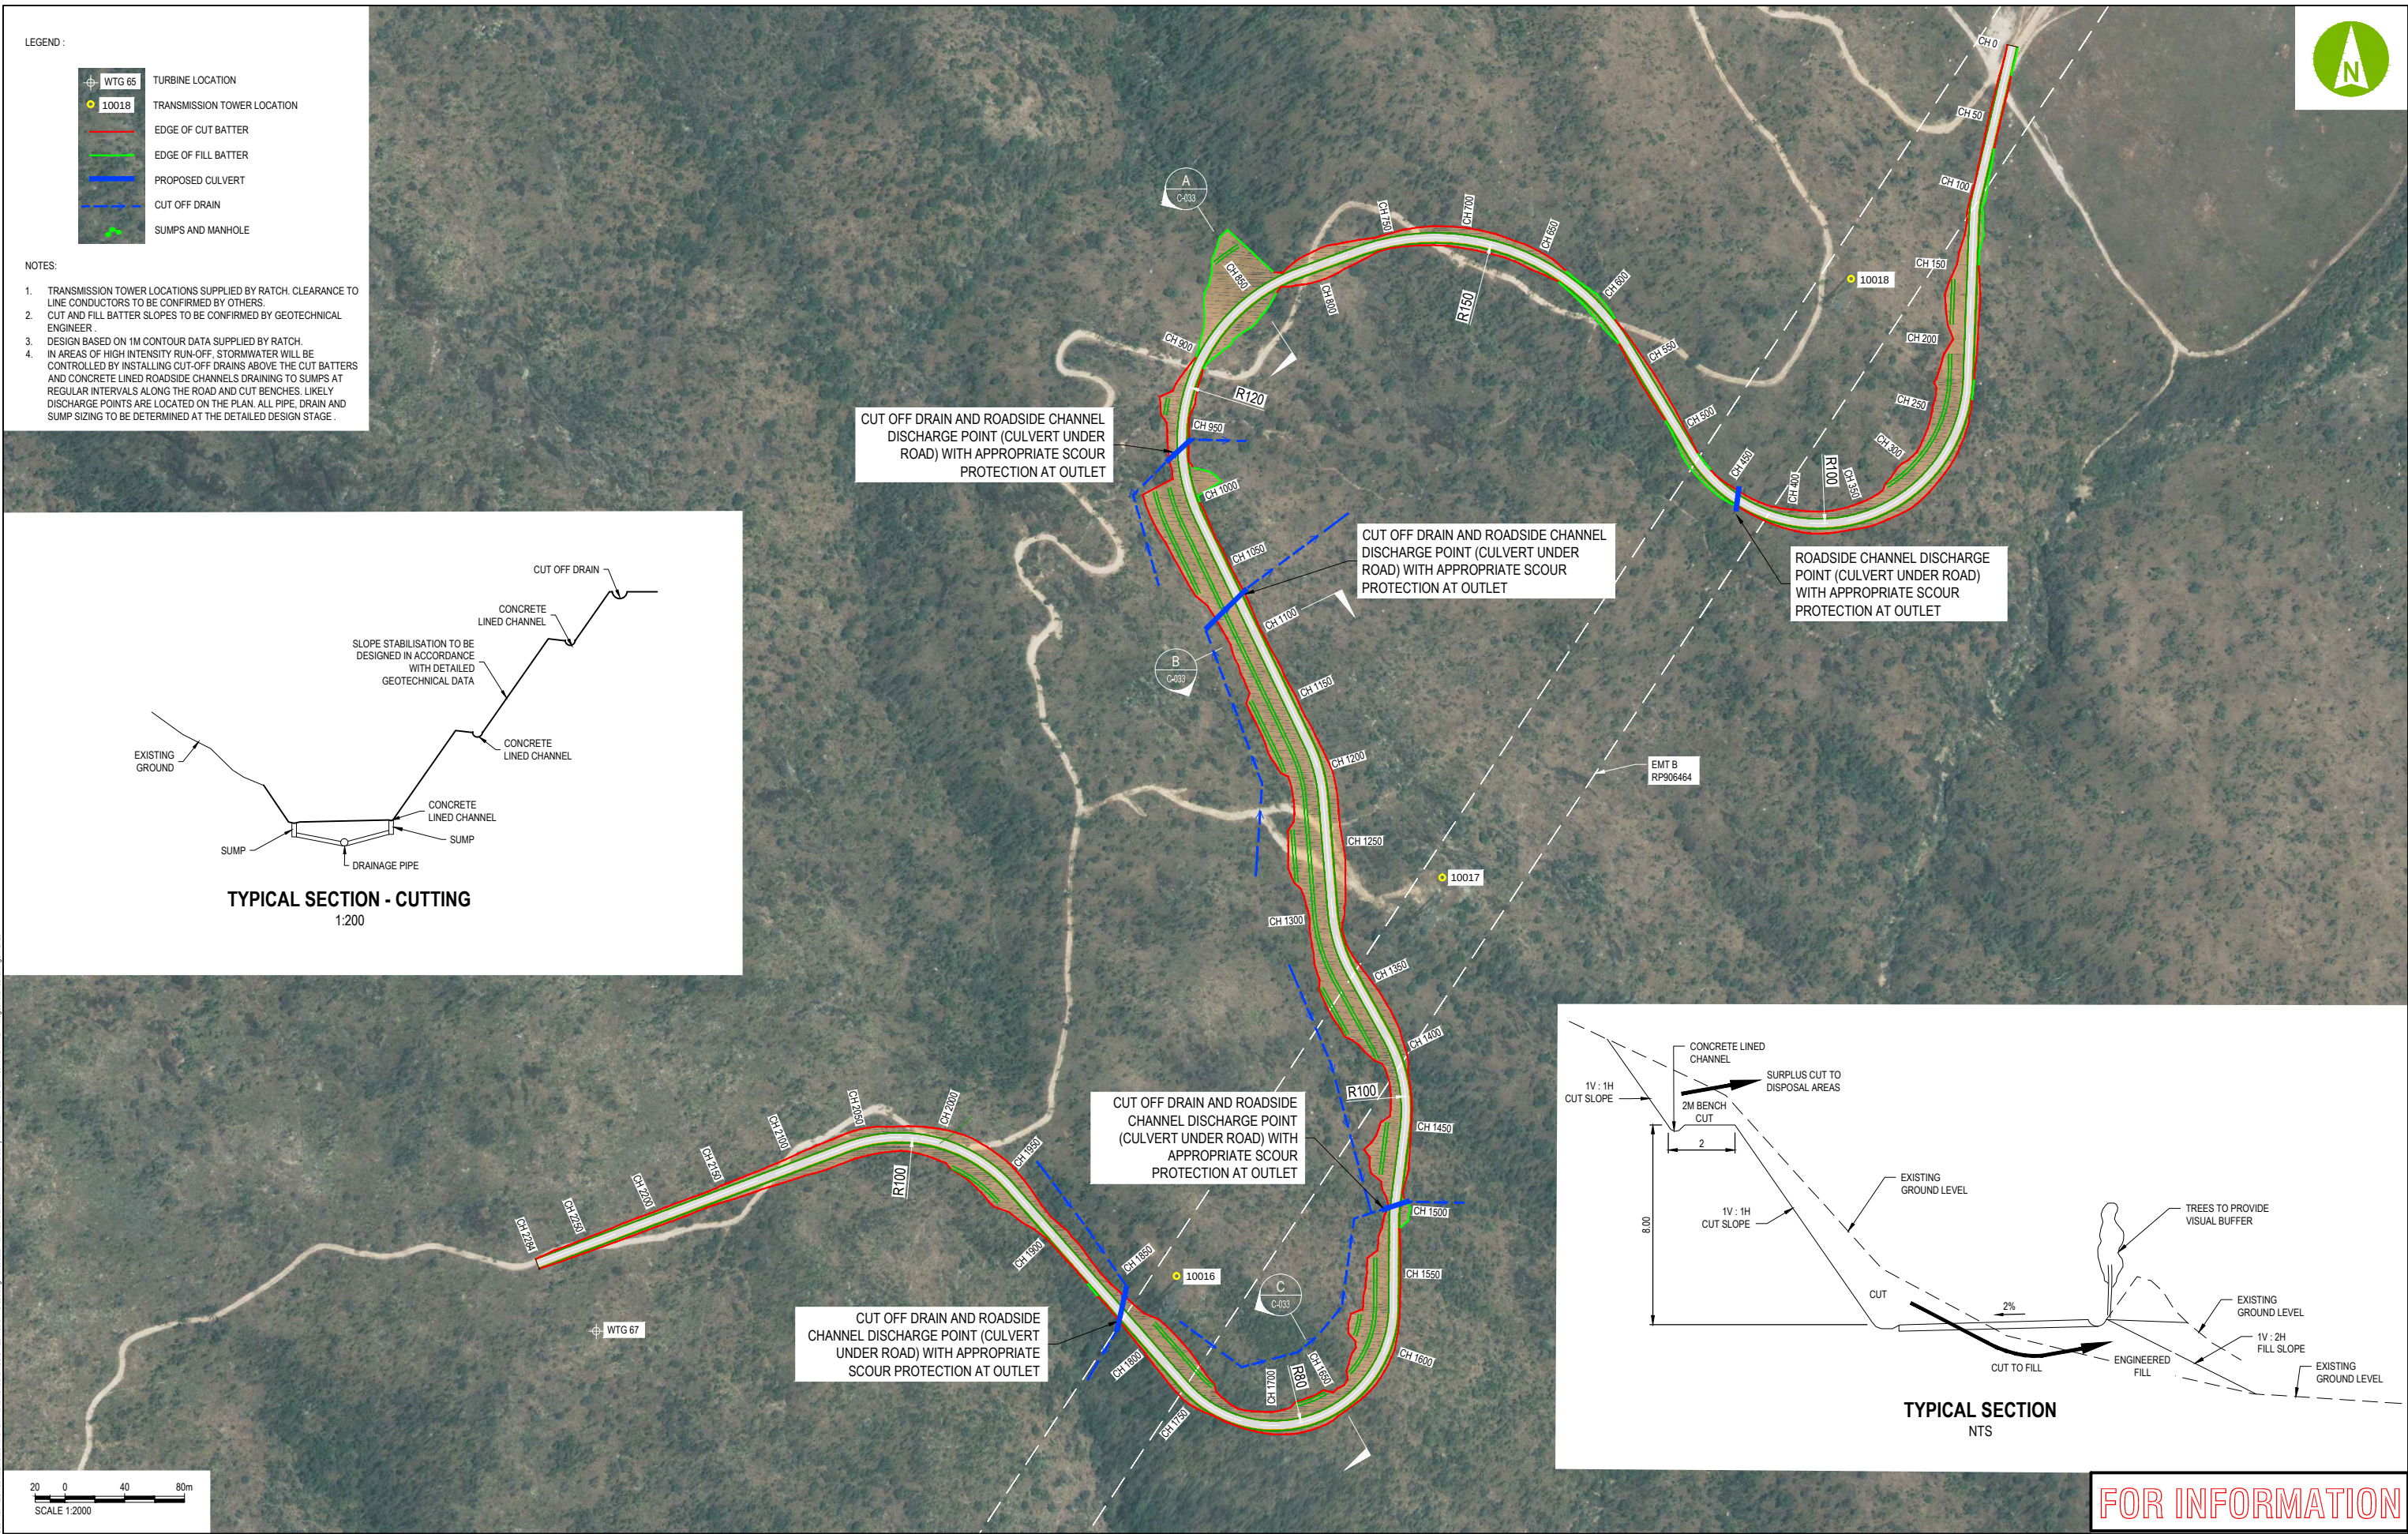

aurecon
www.aurecongroup.com


REV	DATE	REVISION DETAILS	APPROVED
A	17.10.13	FOR INFORMATION	M.FLANNERY

DRAWN	DESIGNED
B.WILKINSON	R.STRANG
CHECKED	
M.FLANNERY	
APPROVED	
<i>M.FLANNERY</i>	DATE 17.10.13
M.FLANNERY	


PROJECT
MT EMERALD WIND FARM REVIEW
TITLE
ALTERNATE ACCESS ROUTE PRELIMINARY DESIGN

PRELIMINARY NOT FOR CONSTRUCTION	
PROJECT No. 231430	
SCALE 1:2000	SIZE A1
DRAWING No. DW-C-030	REV A


NOTES:
1. TO BE READ IN CONJUNCTION WITH AURECON DRAWING DW-C-030

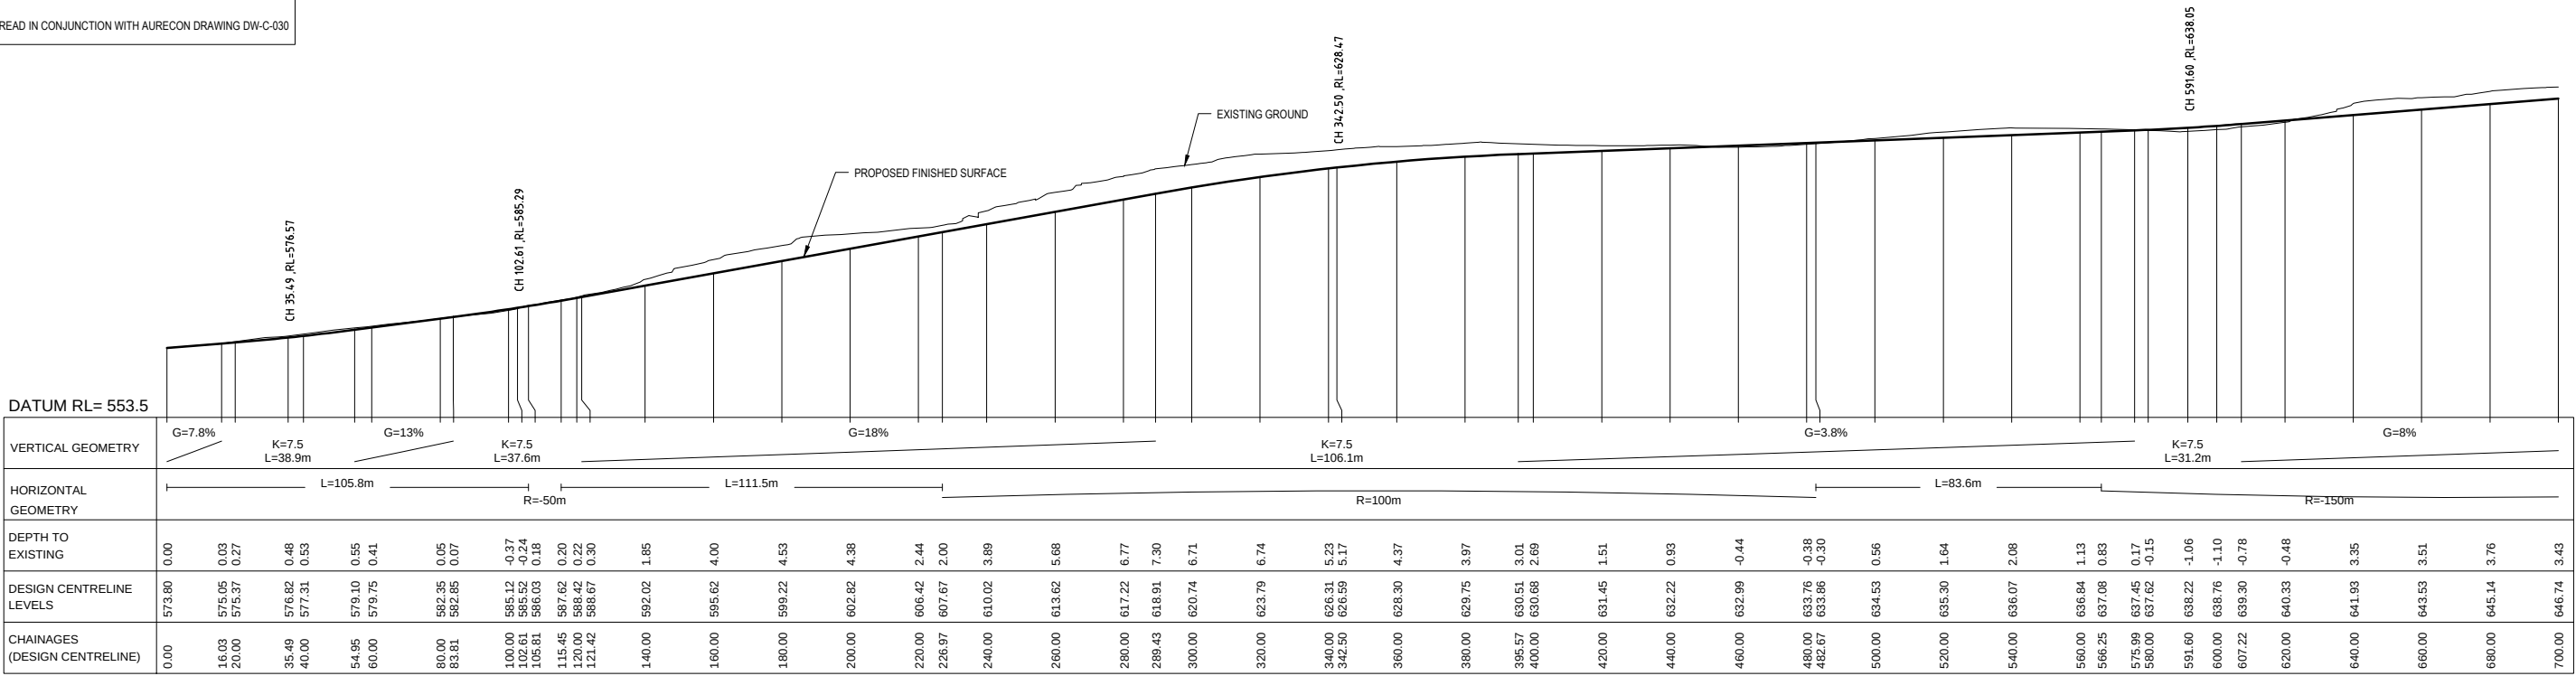

HORIZONTAL SCALE 1:1000
VERTICAL SCALE 1:1000

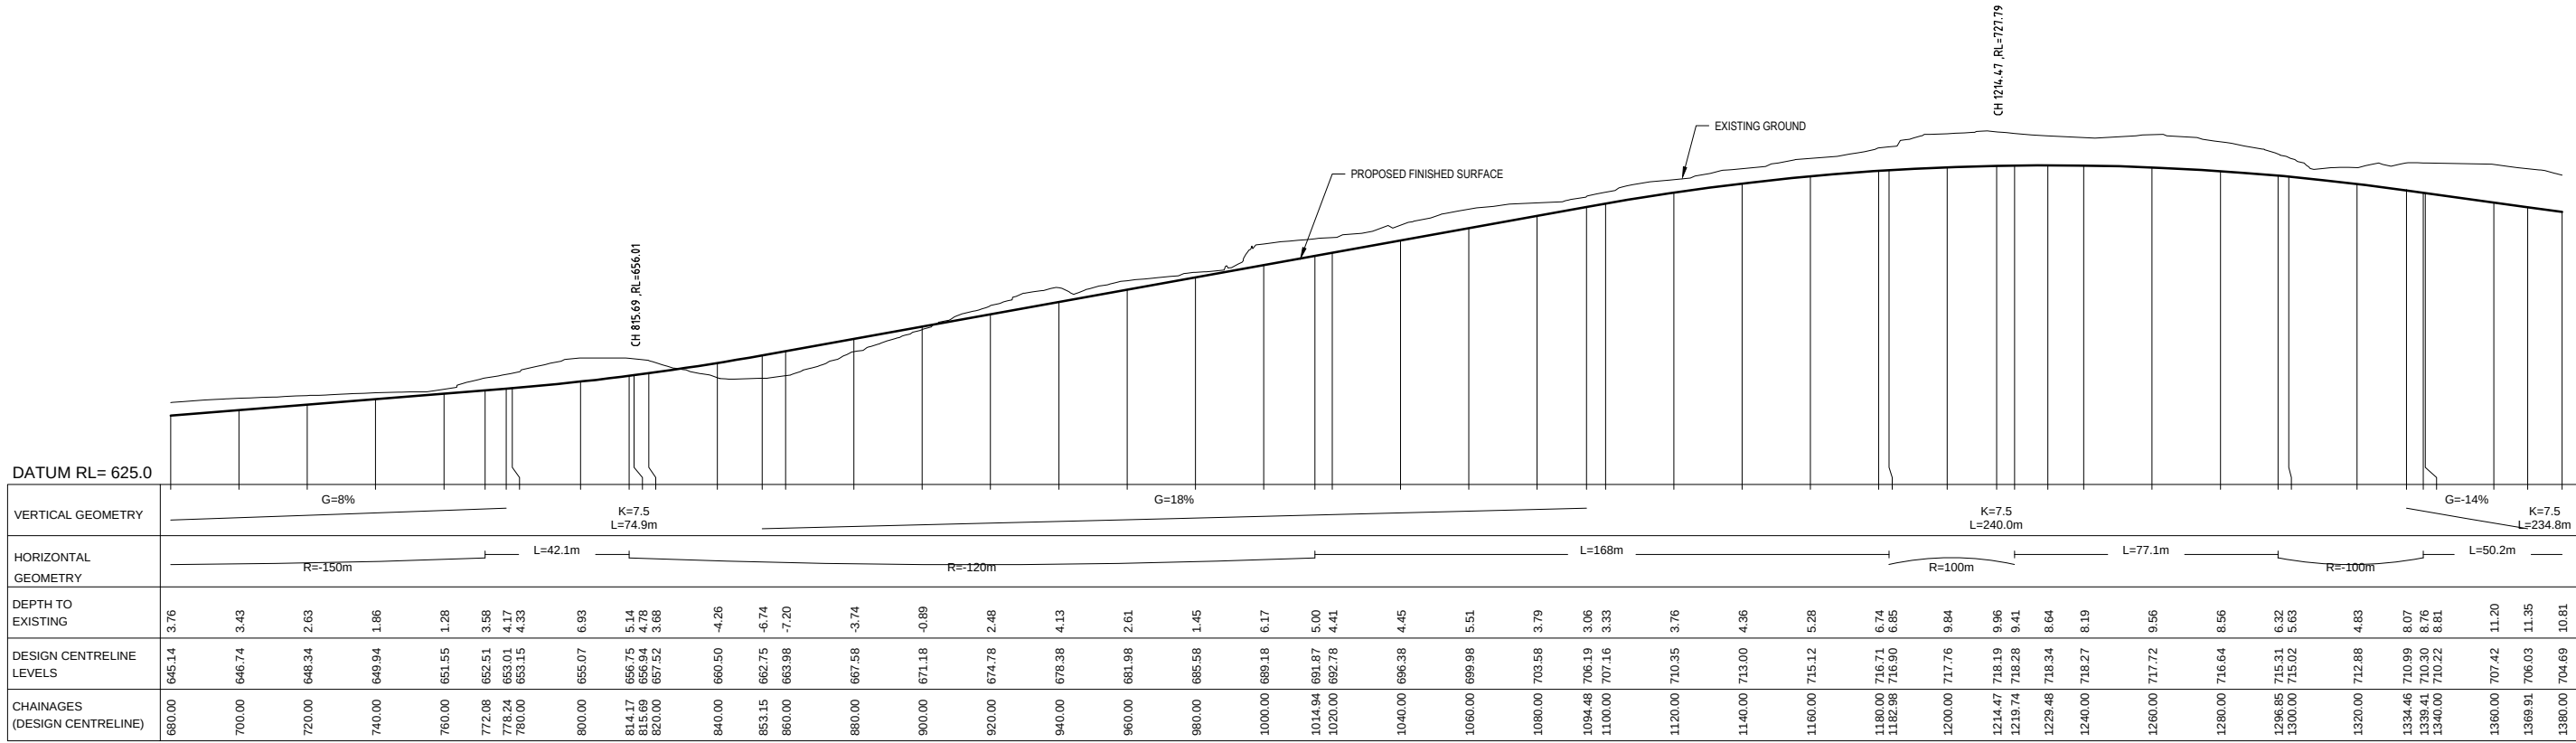



HORIZONTAL SCALE 1:1000
VERTICAL SCALE 1:1000

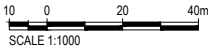

FOR INFORMATION

CLIENT	REV	DATE	REVISION DETAILS	APPROVED	DRAWN	DESIGNED	PROJECT	PRELIMINARY NOT FOR CONSTRUCTION
					B.WILKINSON	R.STRANG	MT EMERALD WIND FARM REVIEW	PROJECT No. 231430
					CHECKED M.FLANNERY			SCALE AS SHOWN
					APPROVED		TITLE	SIZE A1
					M.FLANNERY	DATE 17.10.13	ALTERNATE ACCESS ROUTE PRELIMINARY DESIGN LONGSECTION - SHEET 1 OF 2	DRAWING No. DW-C-031
					M.FLANNERY			REV A
A	17.10.13		FOR INFORMATION	M.FLANNERY				

1. TO BE READ IN CONJUNCTION WITH AURECON DRAWING DW-C-030

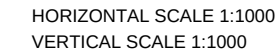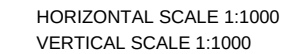

aurecon
www.aurecongroup.com


CLIENT

RATCH CORPORATION LTD


REV	DATE	REVISION DETAILS	APPROVED	DRAWN	DESIGNED
				B.WILKINSON	R.STRANG
				CHECKED	
				M.FLANNERY	
				APPROVED	
				M.FLANNERY	DATE 17.10.13
A	17.10.13	FOR INFORMATION	M.FLANNERY	M.FLANNERY	

PROJECT		PRELIMINARY NOT FOR CONSTRUCTION	
MT EMERALD WIND FARM REVIEW		PROJECT No. 231430	
TITLE		SCALE AS SHOWN	SIZE A1
ALTERNATE ACCESS ROUTE PRELIMINARY DESIGN LONGSECTION - SHEET 2 OF 2		DRAWING No. DW-C-032	REV A


NOTES:
1. TO BE READ IN CONJUNCTION WITH AURECON DRAWING DW-C-030

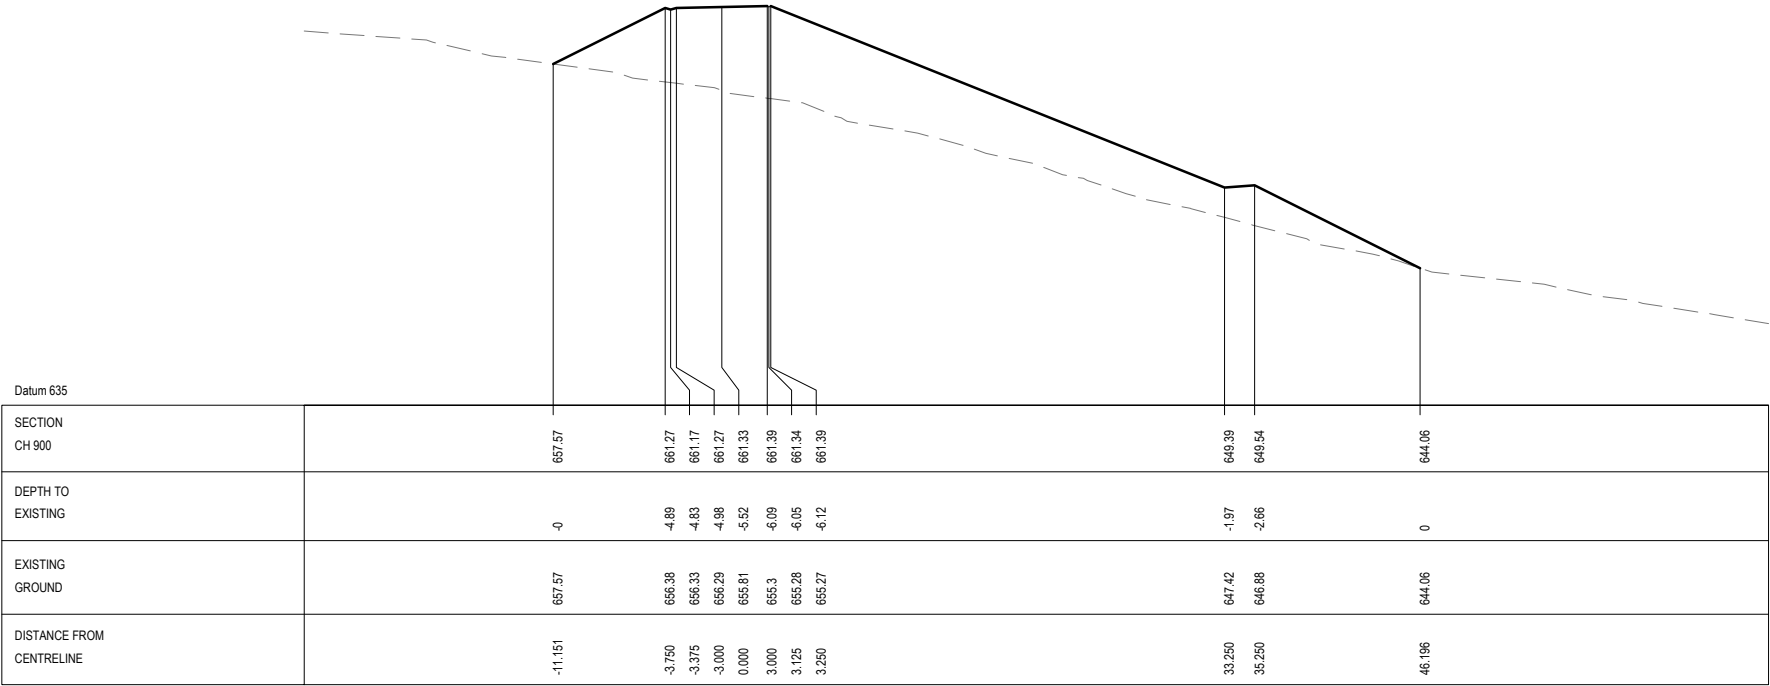


SECTION A
1:500
C-030

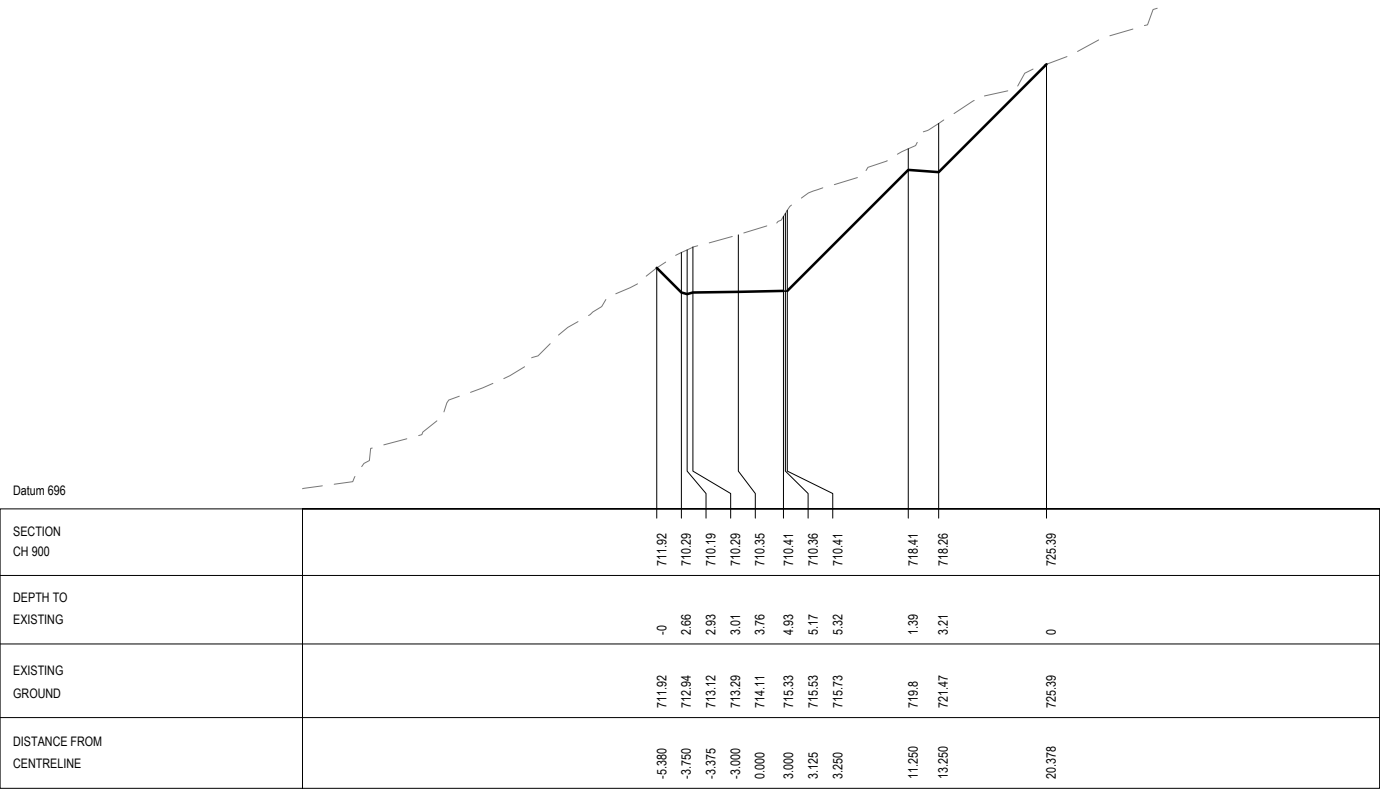

SECTION B
1:500
C-030

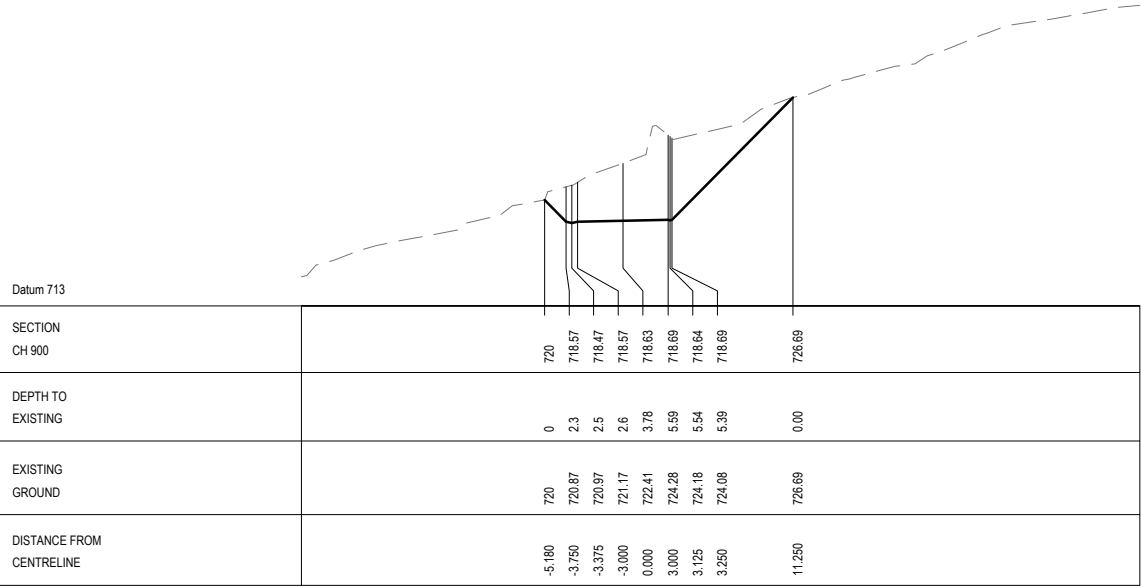

SECTION C
1:500
C-030

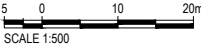

FOR INFORMATION

REV	DATE	REVISION DETAILS	APPROVED
A	17.10.13	FOR INFORMATION	M.FLANNERY

DRAWN	DESIGNED
B.WILKINSON	R.STRANG
CHECKED	
M.FLANNERY	
APPROVED	
M.FLANNERY	
DATE 17.10.13	
M.FLANNERY	

PROJECT
MT EMERALD WIND FARM REVIEW
TITLE
ALTERNATE ACCESS ROUTE PRELIMINARY DESIGN CROSS SECTIONS

PRELIMINARY NOT FOR CONSTRUCTION	
PROJECT No. 231430	
SCALE AS SHOWN	SIZE A1
DRAWING No. DW-C-033	REV A